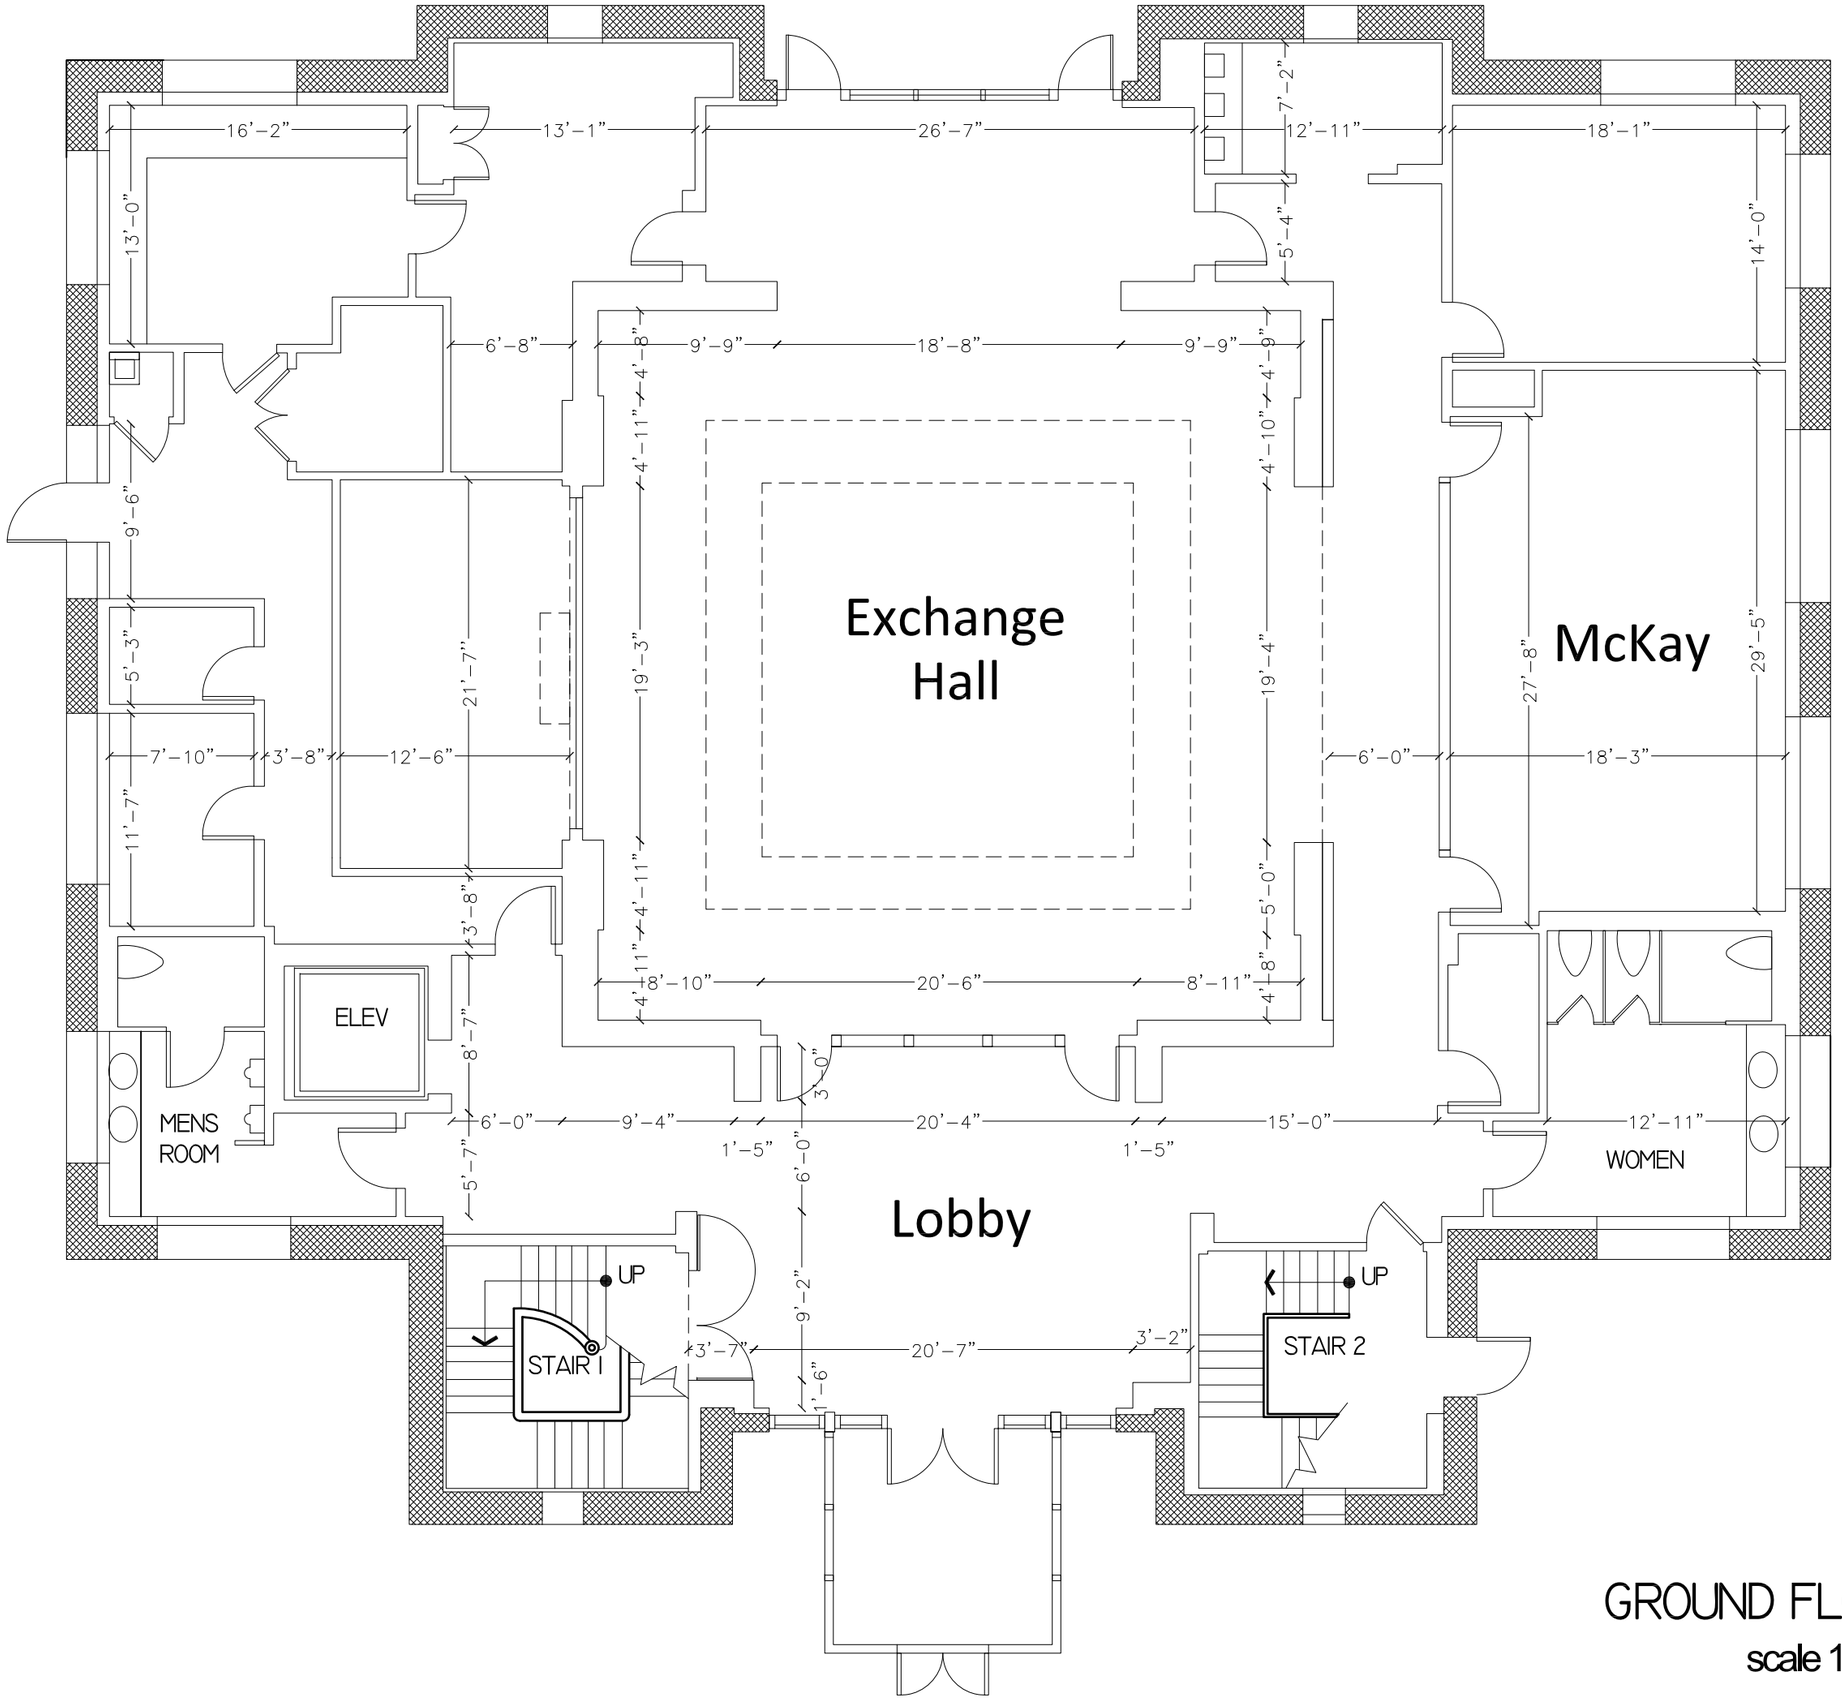

GROUND FLOOR PLAN

scale 1:100